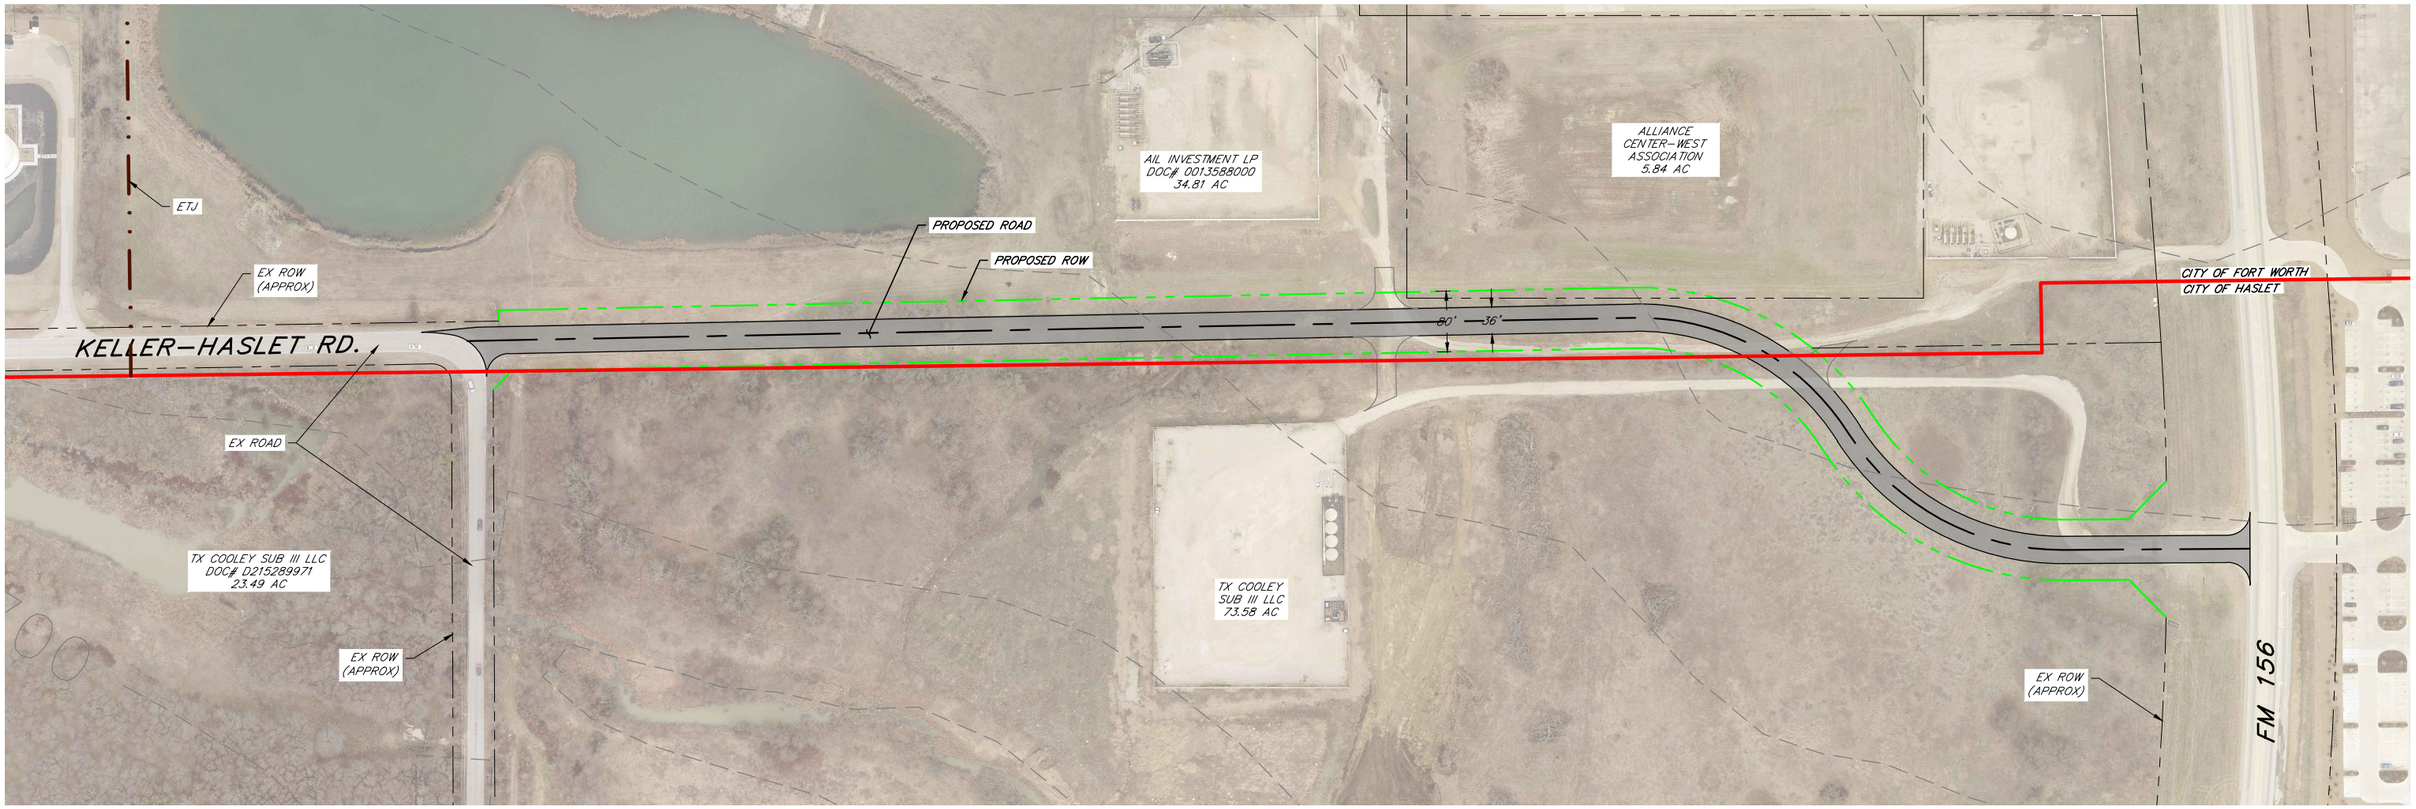

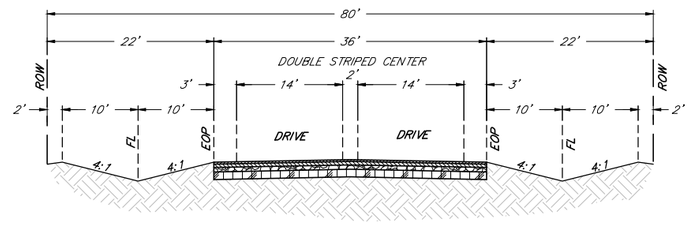

PROPOSED ROAD LAYOUT

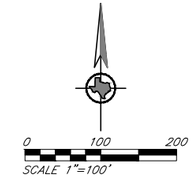

Belcheff & Associates, Inc.
Municipal Engineering and Program Management
3575 Lone Star Circle
Suite 124
Fort Worth, Texas 76177
Phone: 817.431.1800
Fax: 817.431.1850
TBPE Reg. No. F-388

CITY OF HASLET
KELLER–HASLET RD. EXTENSION CONCEPT NO. 2A

P:\HASLET\WORKS\KELLER HASLET ROAD EXTENSION\DWG\KELLER HASLET EXTENSION_V3.DWG LAST SAVED BY: AARON PLOT DATE: 9/19/22