Exhibit A

EXHIBIT A
20' ALLEY ABANDONMENT
0.106 ACRES/ 4,595 SQ. FT.
JOHN DAVIS SURVEY, ABSTRACT NO. 418
CITY OF FORT WORTH, TARRANT COUNTY, TEXAS

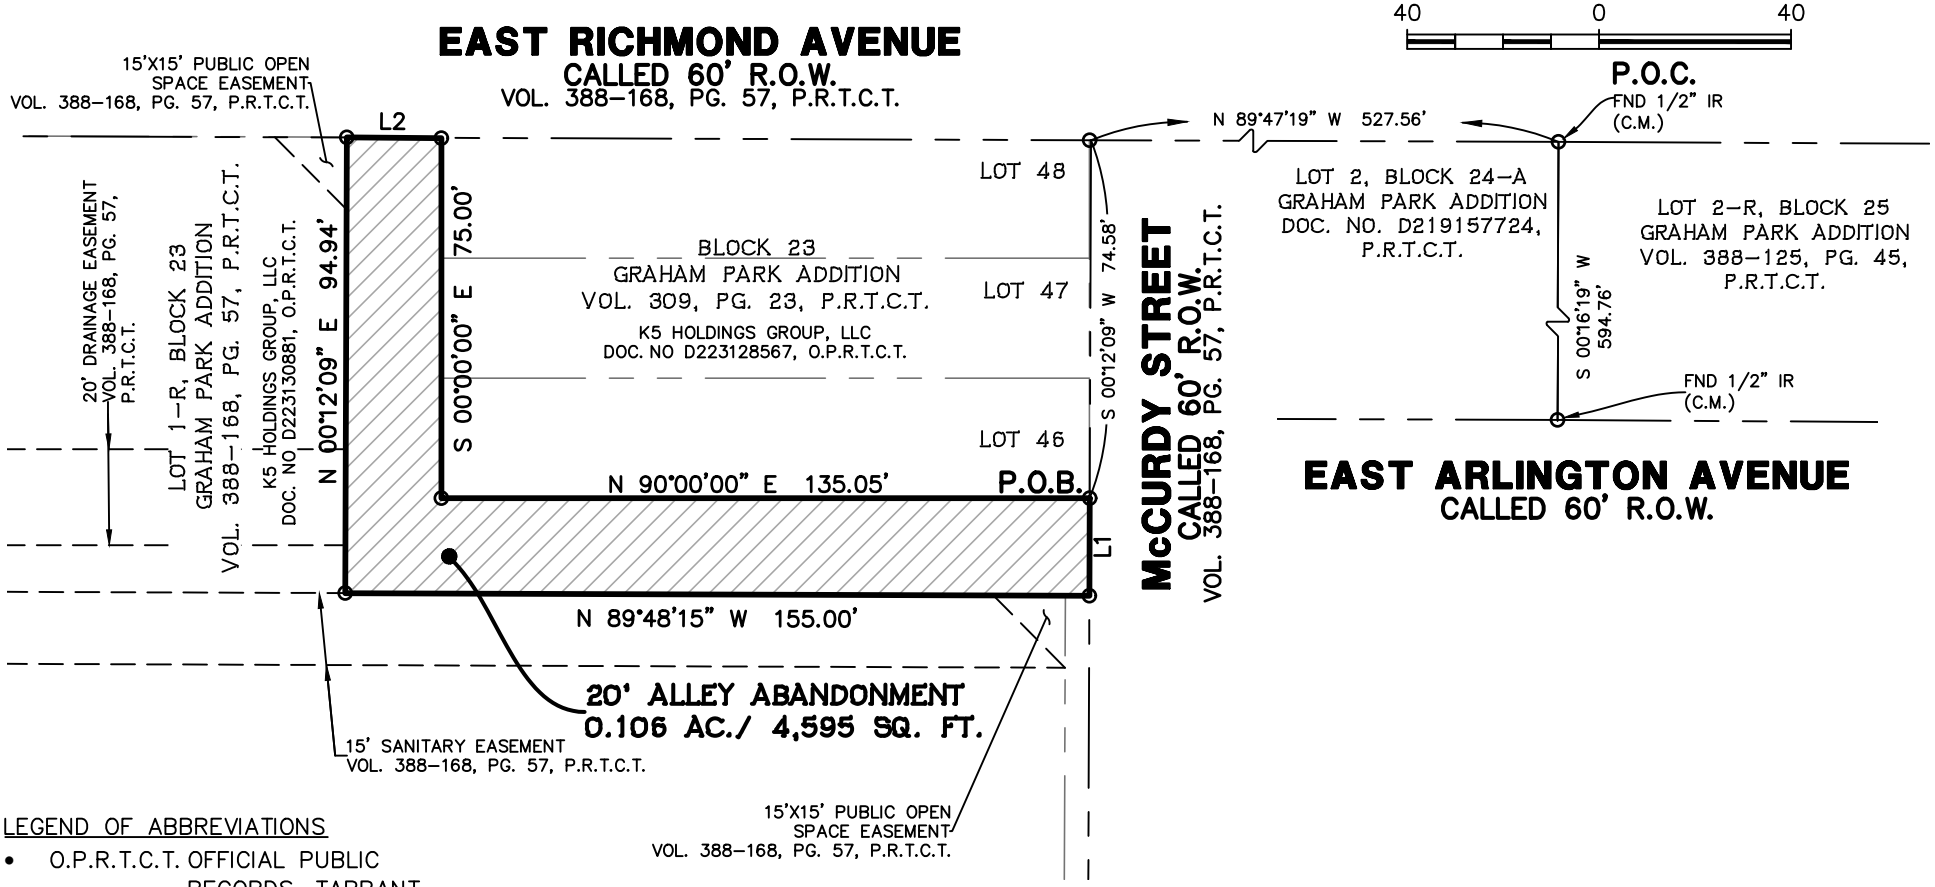

LEGEND OF ABBREVIATIONS

- O.P.R.T.C.T. OFFICIAL PUBLIC RECORDS, TARRANT COUNTY, TEXAS
- P.R.T.C.T. PLAT RECORDS, TARRANT COUNTY, TEXAS
- ROW RIGHT OF WAY
- P.O.B. POINT OF BEGINNING
- P.O.C. POINT OF COMMENCING
- C.M. CONTROLLING MONUMENT

LINE TABLE		
LINE	BEARING	DISTANCE
L1	S 00°12'09" W	20.31'
L2	S 89°32'21" E	19.68'

PRELIMINARY

THIS DOCUMENT SHALL NOT BE RECORDED FOR ANY PURPOSE AND SHALL NOT BE USED OR VIEWED OR RELIED UPON AS A FINAL SURVEY DOCUMENT

RPLS No. 5577

FIELDED BY:	-	DATE:	11/06/2025
DRAWN BY:	JL	REV:	
CHECKED BY:	JC	REV:	
JOB NO.	D60236	REV:	
SHEET 1 OF 2		REV:	

WINDROSE
LAND SURVEYING | PLATTING
1760 S. STEMMONS FRWY, STE 180 | LEWISVILLE, TX 75067 | 214.217.2544
FIRM REGISTRATION NO. 10108800 | WINDROSESERVICES.COM