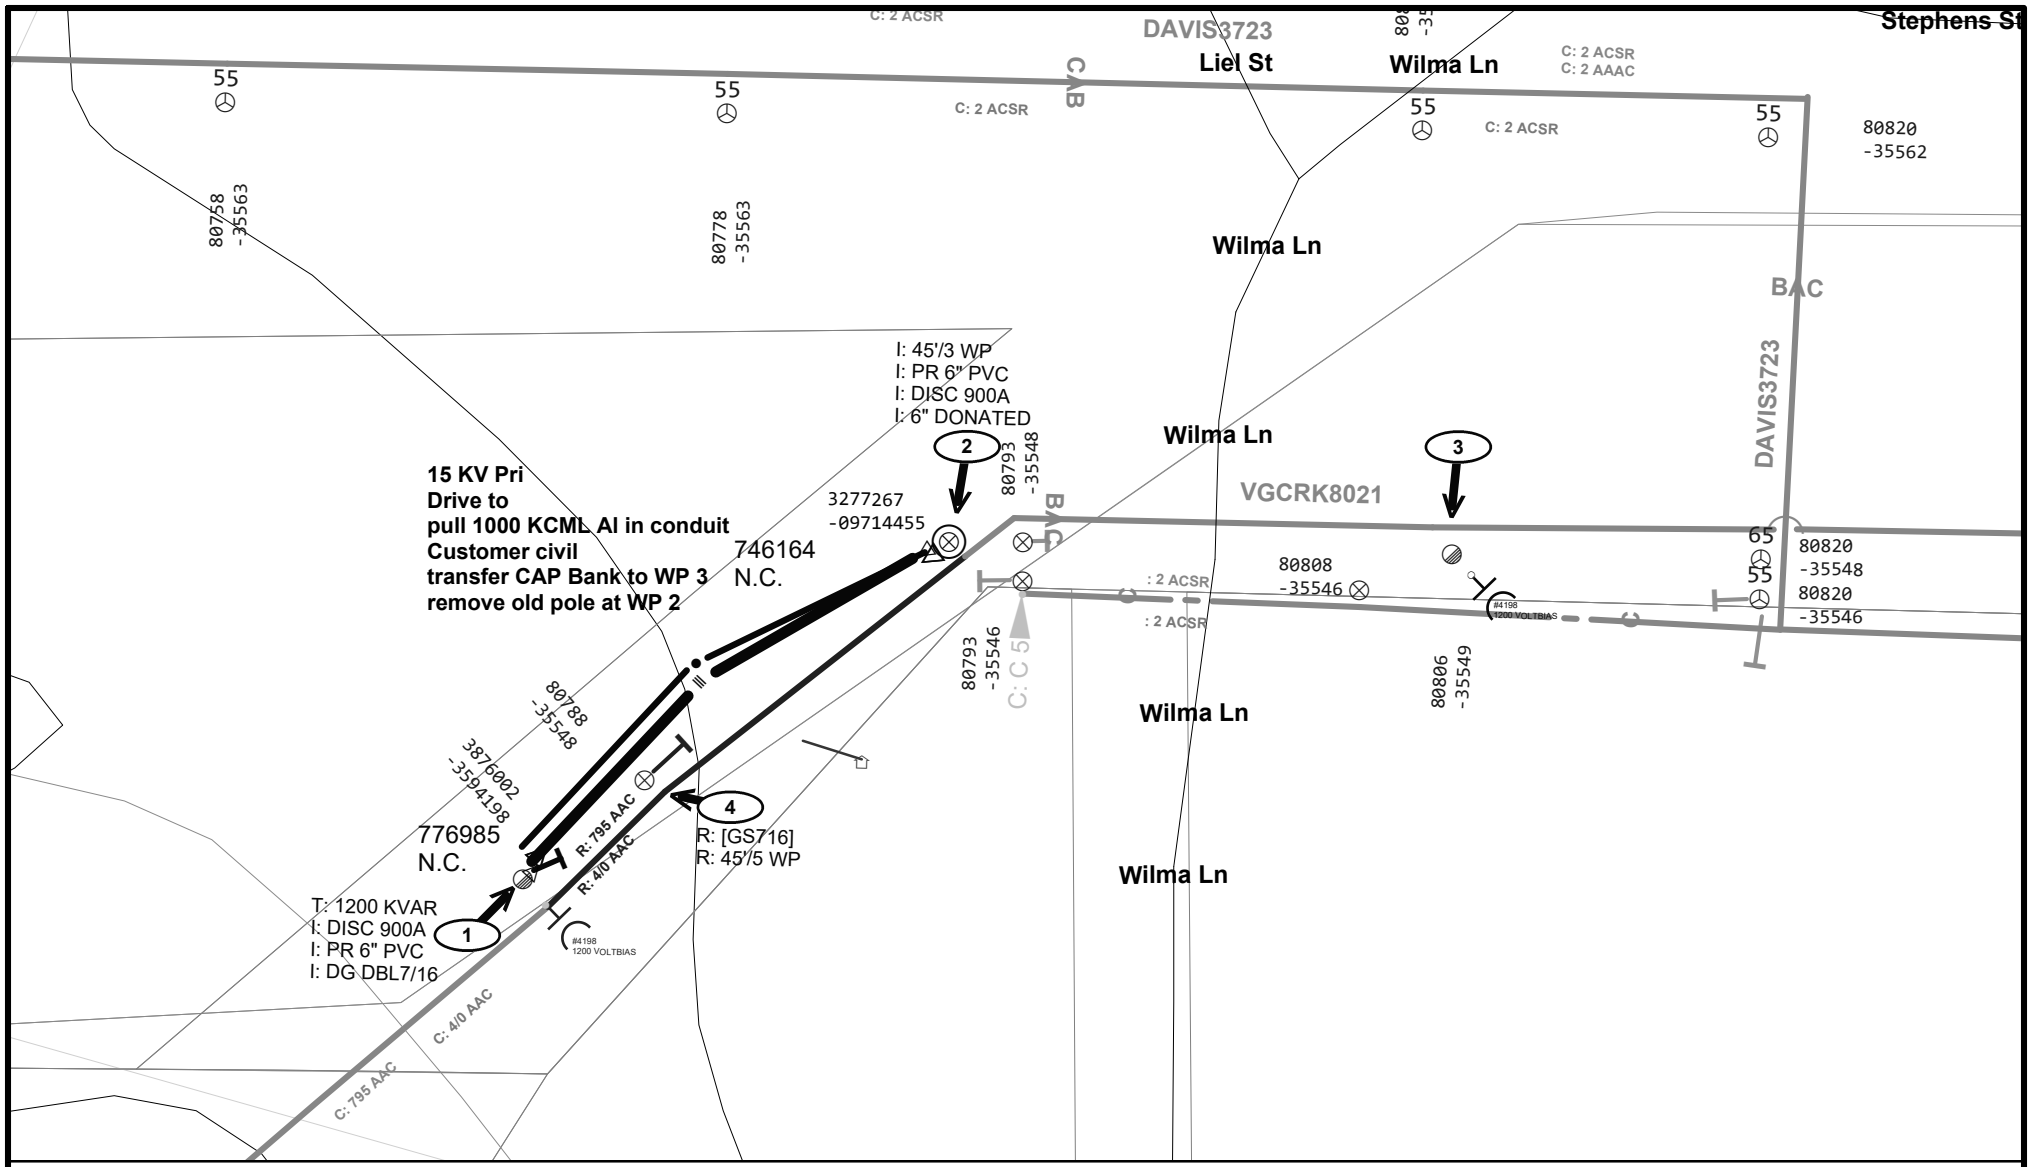

ELECTRIC CONSTRUCTION PRINT

WR Number:	**3513645**	Date:	**2021/05/28**	WR Name:	**ARL VILLAGE CREEK LIFT STATION-4500 WILMA LN**
Sheet:	**1** of **1**	Scale:	**[SCALE]**	Customer:	
Job Status:	**Design**	Svc Ctr / Office:	**/**	Address:	**4500 WILAM LN , 37**
Designer:	**ABBAS, SUFYAN K/U0SN**		**817 455 7980**	Location:	
Project Mgr:	**CALLIE TERRELL 682.261.7328/**				

Copyright 2018 Oncor Electric Delivery - Maps, drawings, and electronic data (products) are created for the internal purposes of Oncor Electric Delivery with no implication of suitability or fitness for the intended use of the recipient. Oncor Electric Delivery will make good faith efforts to provide products that are free from error, but does not warrant the accuracy or quality of such products. The locations shown are approximations and are not intended to show exact locations. Products provided to other parties by Oncor Electric Delivery are for the internal use of the recipient, and the recipient agrees not to duplicate or distribute the products or any portion of the products to third parties without the prior written permission of Oncor Electric Delivery. The recipient further agrees to hold harmless and indemnify Oncor Electric Delivery against all claims, costs, expenses and damages resulting from or predicated upon strict liabilty for personal injuries, death or or property damage, on account of any defect in the property provided hereunder.