MATCH LINE THIS SHEET

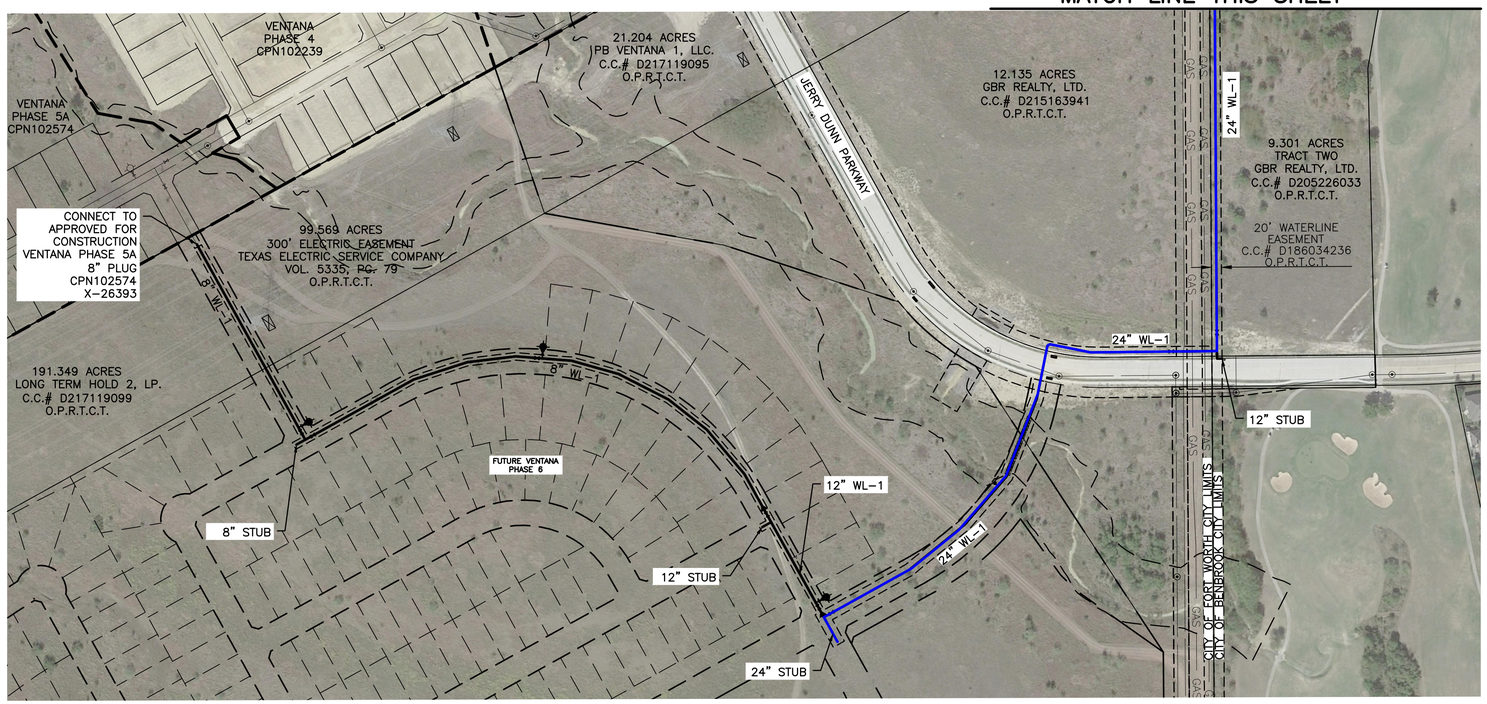

N

LEGEND

CITY PARTICIPATION
24" WL (±5,300LF)

CITY FUNDED
24" WL (±85LF)

N

MATCH LINE THIS SHEET

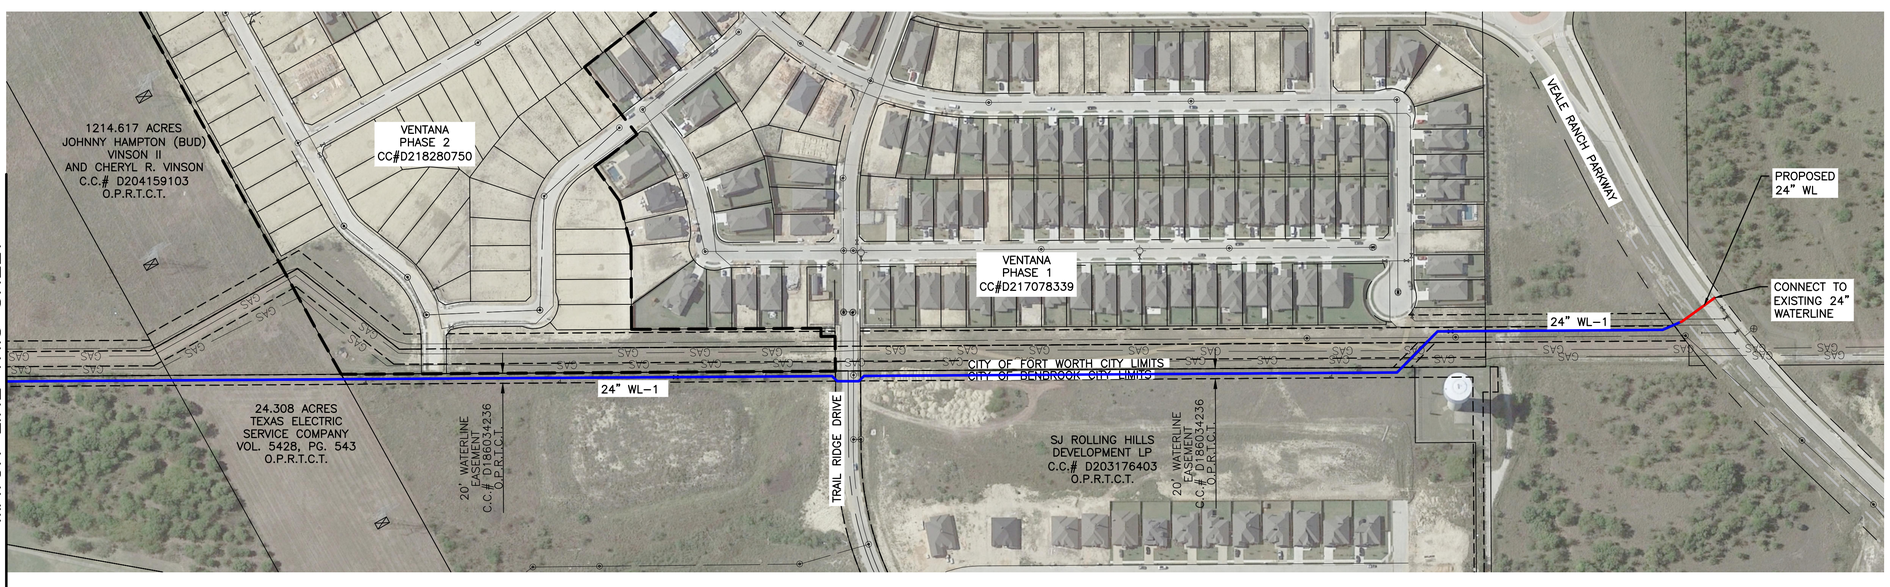

0 150 300

CITY COST SHARE

VENTANA OFFSITE WATERLINE

LJA Engineering, Inc.
6060 North Central Expressway
Suite 400
Dallas, Texas 75206
Phone 469.621.0710
FRN - F-1386

Date\Time : 5/10/2021 7:39 AM User Name : Brighton You
Path\Name : s:\vtx-lanch\0002\400 land\452 exhibits\offsite waterline\ventana offsite waterline cost share exhibit.dwg