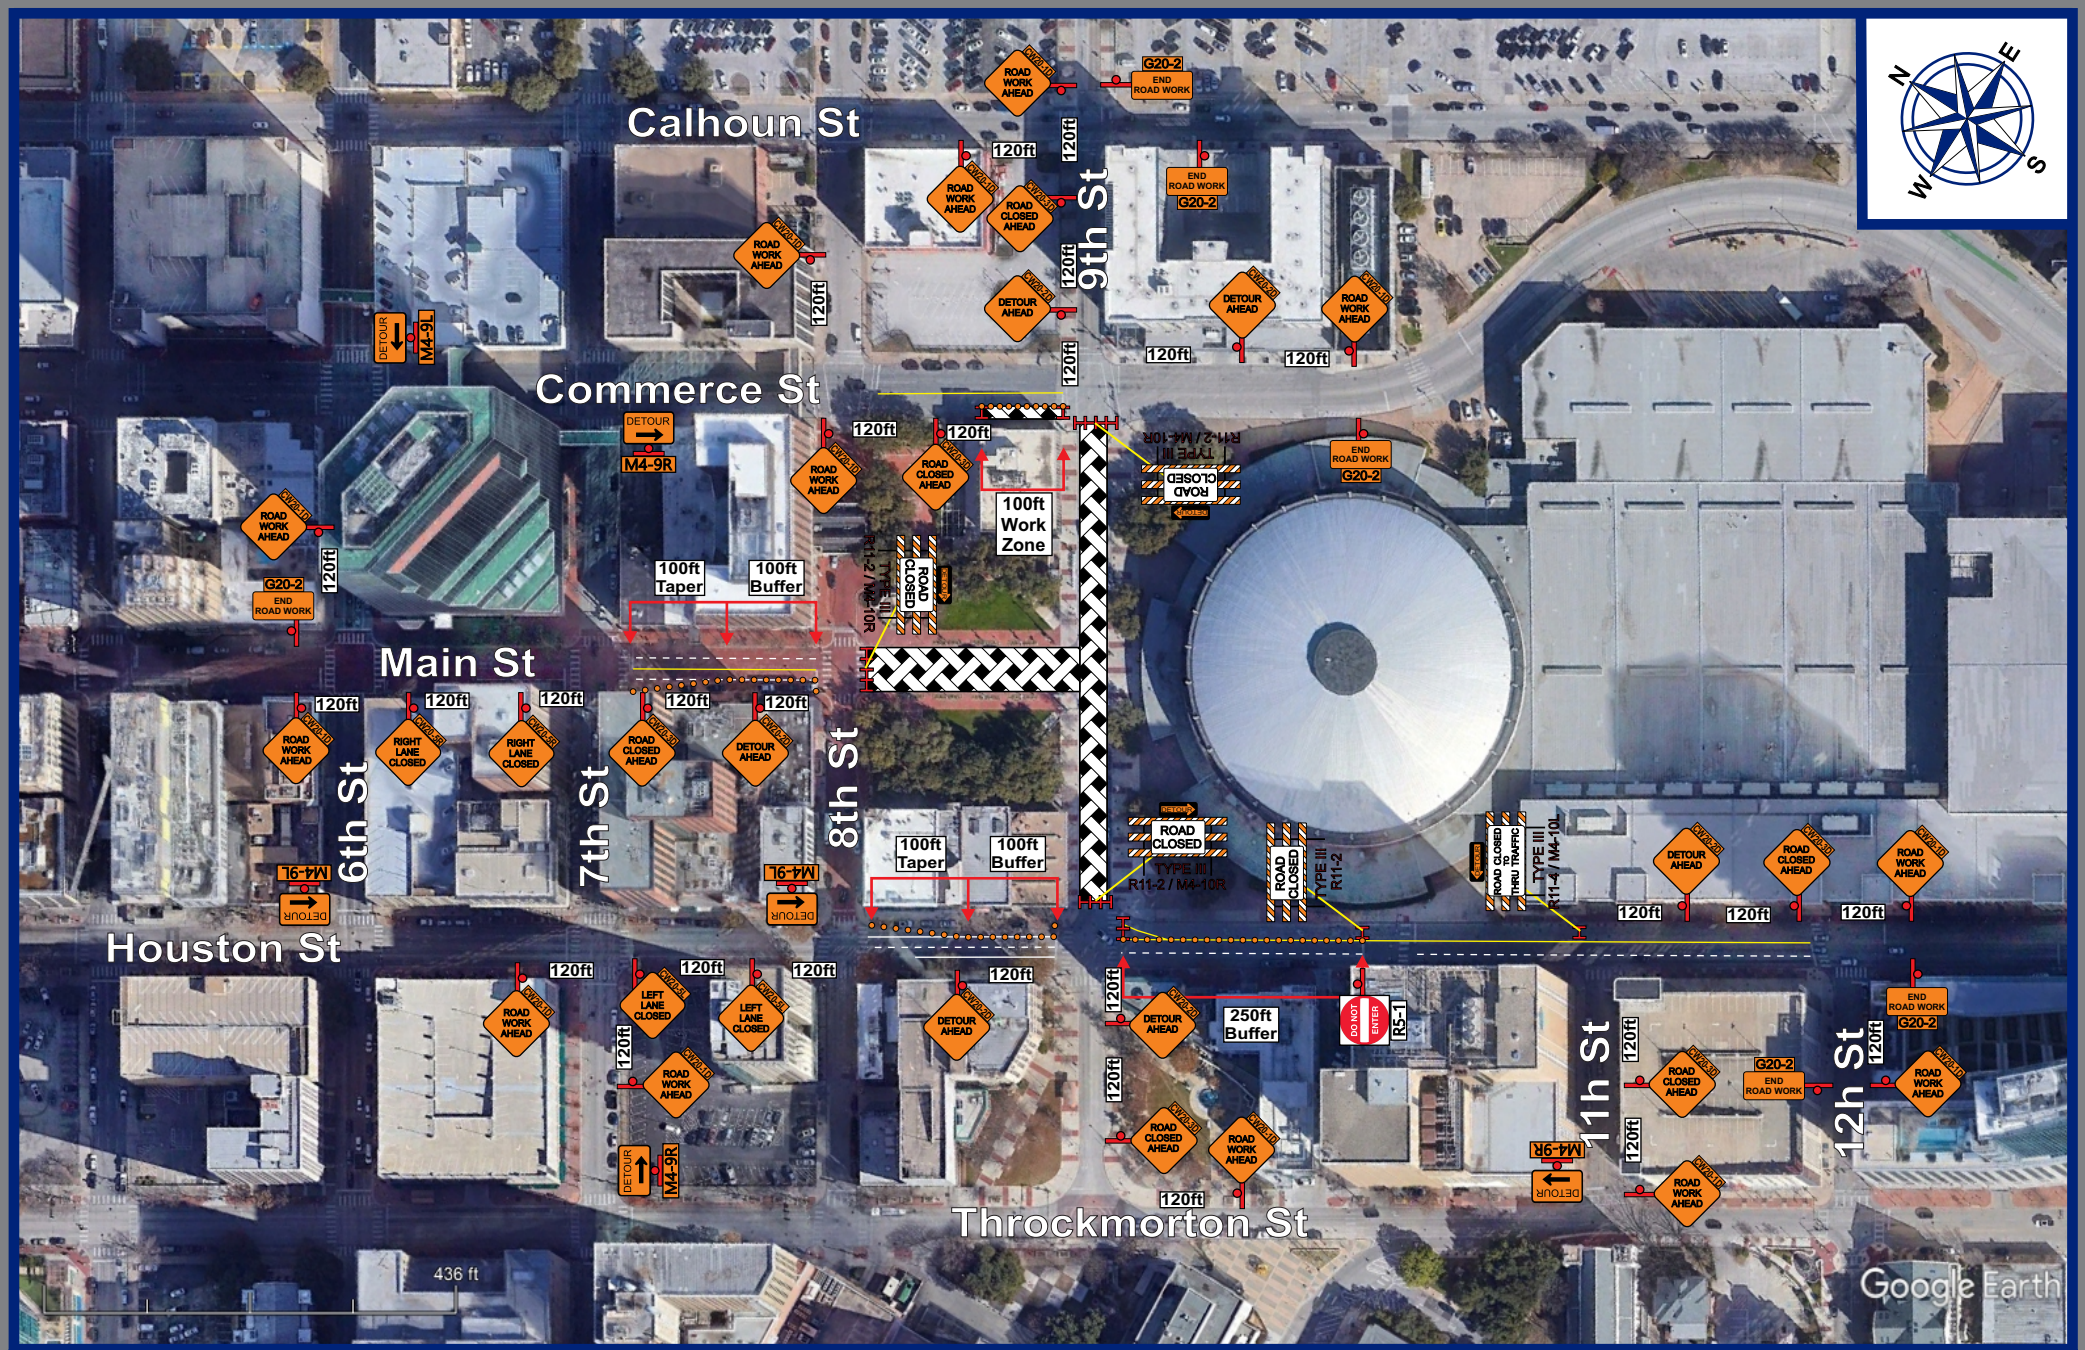

SALESMAN EXECUTIVE

Cristian Martinez

TCP DESIGNER

Hector Gonzalez

THIS PLAN IS FOR ILLUSTRATIVE PURPOSES ONLY AND IS NOT INTENDED TO RELIEVE THE CONTRACTOR FROM THE REQUIREMENTS SET FORTH BY RELATED CONTRACT DOCUMENTS, THE TEXAS MANUAL ON UNIFORM TRAFFIC CONTROL DEVICES (MUTCD) OR THE OVERALL RESPONSIBILITY TO TRAFFIC CONTROL SAFETY.

LEGEND

●	Navigator
H	Type 3 Barricade

NOTES

CONTACT: Ben Ashby

CONTACT NUMBER: *******

DATE: 02/26/2025

Devices spaced on 20ft centers
Posted speed limit 30MPH

CONTRACTOR: Bass Masters

CITY: Fort Worth

JOB NAME: Bass Masters

LOCATION: Main St & E 9th St

SCOPE OF WORK: Road Closure

BUYERS
BARRICADES

All Traffic Control Plans (TCPs) are the property of Buyers Barricades, Inc. and are included with Buyers Barricades rental agreements. Traffic Control Plans issued without a rental agreement will be charged to the customer.