VEGETATION MAP

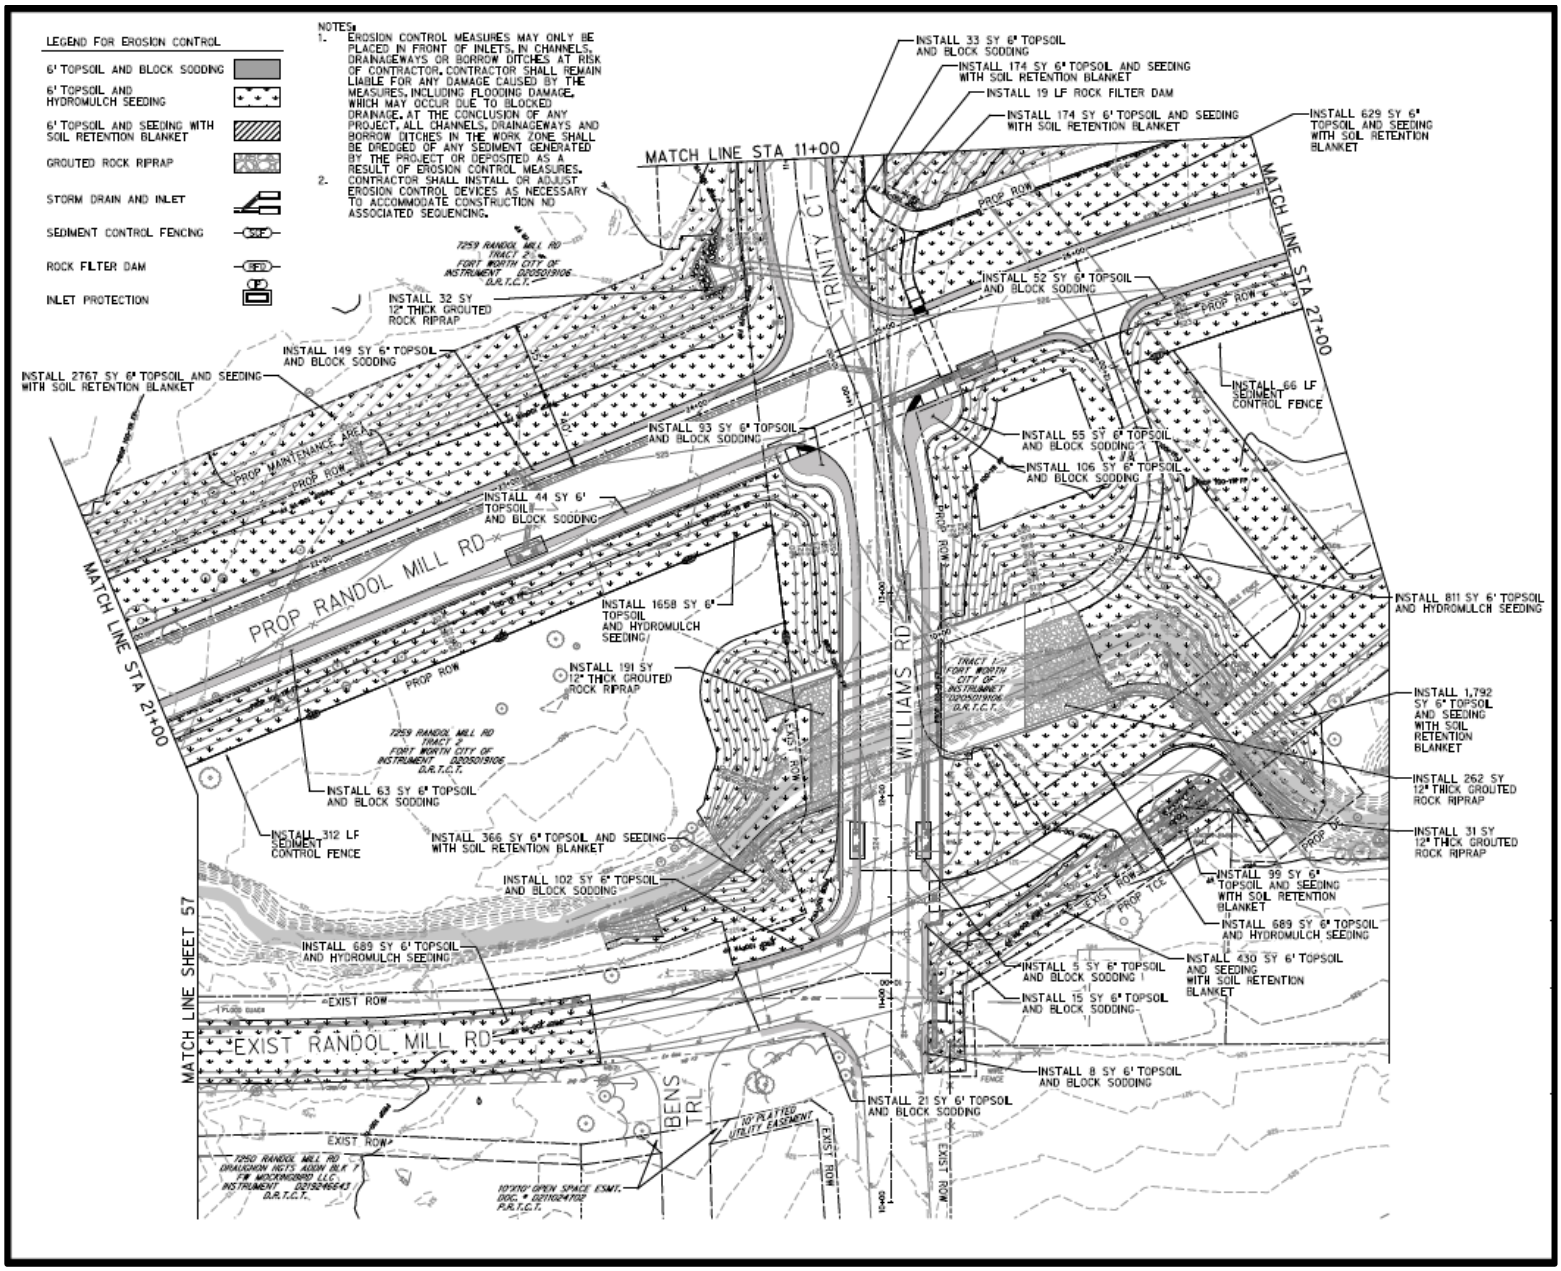

Transportation and Public Works will grade, seed, and hydro-mulch area south of the new alignment